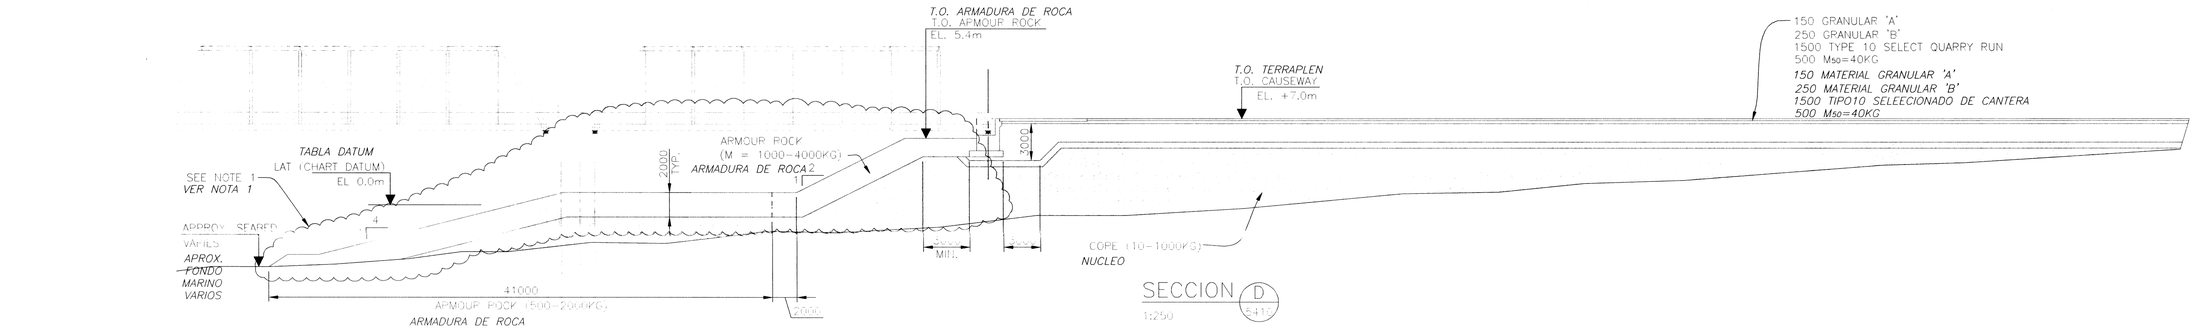

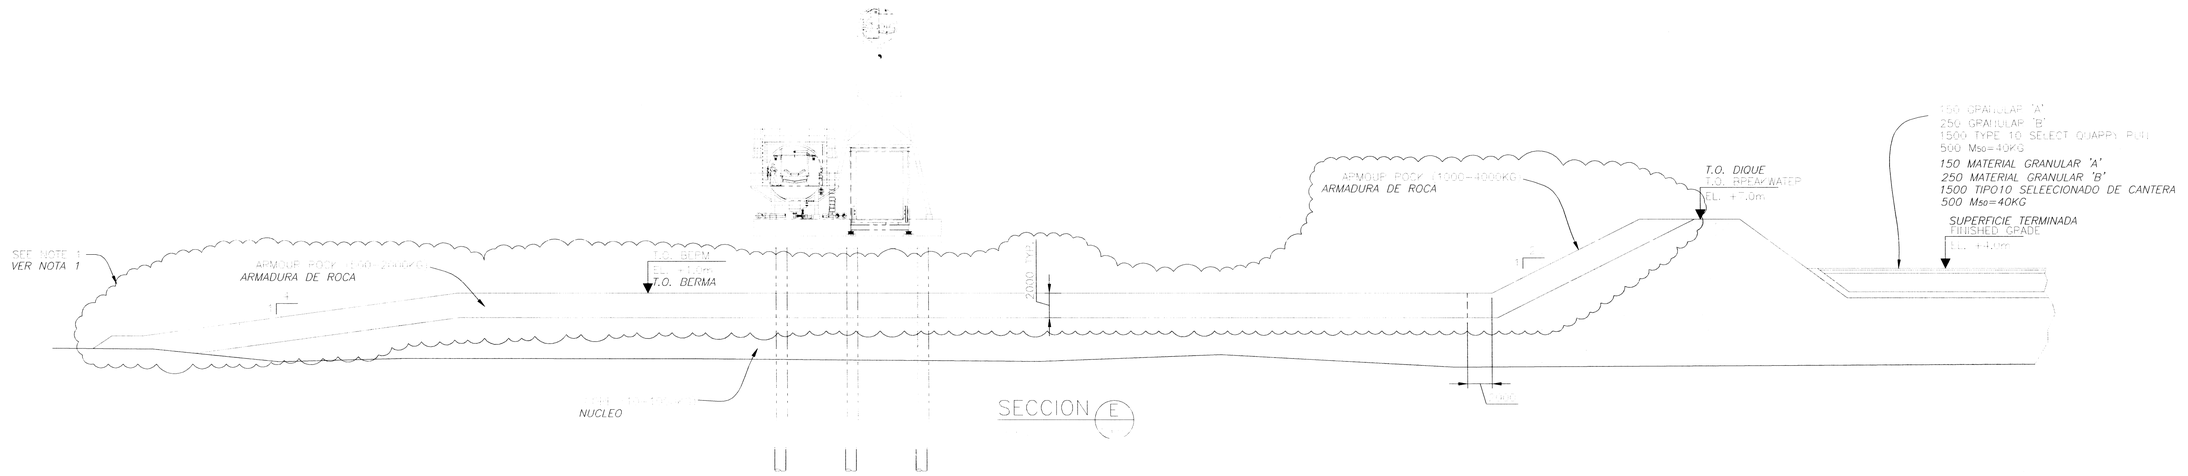

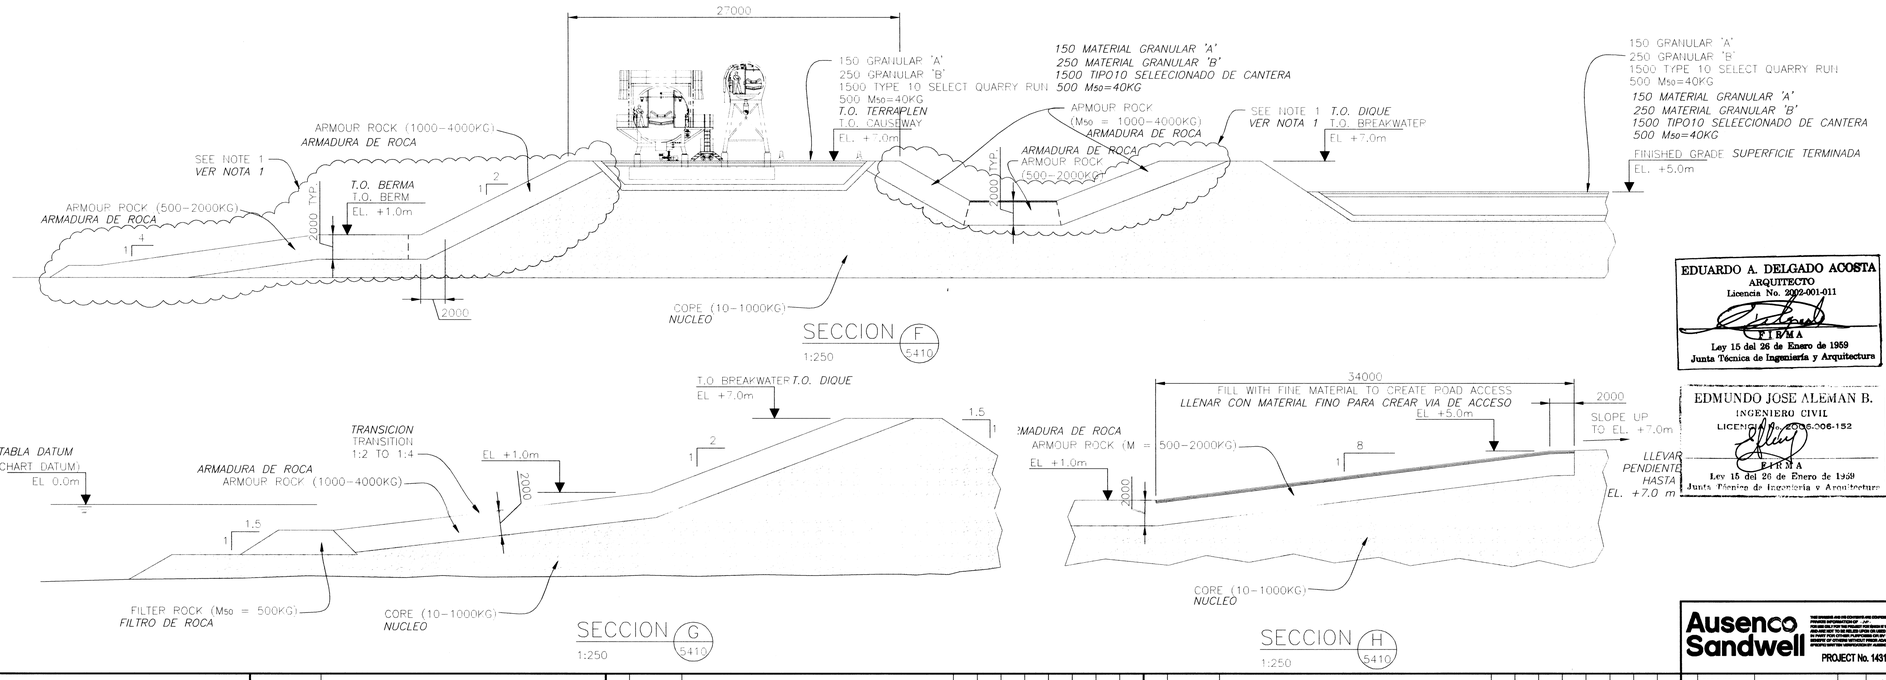

EDUARDO A. DELGADO ACOSTA
ARQUITECTO
Licencia No. 2002-001-011
FIRMA
Ley 15 del 26 de Enero de 1959
Junta Técnica de Ingeniería y Arquitectura

EDMUNDO JOSE ALEMAN B.
INGENIERO CIVIL
LICENCIA No. 2006-006-152
FIRMA
Ley 15 del 26 de Enero de 1959
Junta Técnica de Ingeniería y Arquitectura

NOTES:
NOTAS:

1. HOLD ARMOUR ROCK SUBJECT TO QUARRY YIELD AND MODEL TEST RESULTS.
   ESPERAR ARMADURA DE ROCA SEGUN PRODUCCION DE CANTERA Y RESULTADOS DE MODELOS DE PRUEBA.

10 0 10m
SCALE = 1:250

DWG. NO.	REFERENCES	DWG. NO.	REFERENCES

NO.	DATE	REVISIONS	BY	CHK	LEAD ENG.	ENG. MAN.	PROJ. MAN.	JVP APPR.	CLIENT AREA LEAD	CLIENT ENG. MAN.
01	26/10/11	ISSUED FOR DESIGN	DH	JO	SL	NDC	JAC			
00	29/07/11	ISSUED FOR DESIGN	JOF	CPT	SL	NDC	JAC			

NO.	DATE	REVISIONS	BY	CHK	LEAD ENG.	ENG. MAN.	PROJ. MAN.	JVP APPR.	CLIENT AREA LEAD	CLIENT ENG. MAN.

Ausenco Sandwell
PROJECT No. 143143

THE DESIGNS AND RTS CONTAINED ARE CONFIDENTIAL, FOR THE PRIVATE INFORMATION OF JVP. THEY ARE SUBMITTED FOR REVIEW AND DISCUSSION PURPOSES ONLY AND ARE NOT TO BE USED IN WHOLE OR IN PART FOR CONSTRUCTION PURPOSES UNLESS SO STATED BELOW. NO PART OF THIS DRAWING MAY BE REPRODUCED OR DISCLOSED WITHOUT PRIOR AUTHORIZATION AND WITHOUT INCLUSION OF THIS NOTICE.

AS	DESIGNED	SHELTON LIU	SL	19/04/11
	DRAWN	JORDAN O'FARRELL	JOF	19/04/11
	CHECKED	JAN OSKAM	JO	27/04/11
	APPROVED LEAD ENG.	SHELTON LIU	SL	14/07/11
	APPROVED ENG MAN.	NEAL COFFIN	NDC	14/07/11
	APPROVED PROJ. MAN.	JOEL CAWKER	JAC	14/07/11
JVP	APPROVED			
CLIENT	APPROVED AREA LEAD			
	APPROVED ENG MAN.			
SCALE: AS SHOWN		NAME (PRINT)	INIT.	DATE

TITULO
PROYECTO MINA DE COBRE PANAMA
INSTALACIONES DE MUELLE Y SISTEMA DE DESCARGA DE COMBUSTIBLE
TERRAPLEN
SECCIONES – HOJA 2 DE 2

IN THE EVENT OF ANY DISCREPANCY BETWEEN ENGLISH AND SPANISH TEXT CONTAINED IN THIS DRAWING, ENGLISH TEXT WILL TAKE PRECEDENCE.

EN CASO DE ALGUNA DIFERENCIA ENTRE EL TEXTO EN INGLES Y ESPANOL CONTENIDO EN ESTE PLANO, EL TEXTO EN INGLES TOMARA PRECEDENCIA

Minera Panamá

CLIENT:
CLIENT DWG. NO.

JVP Joint Venture Panama Inc.

THIS DRAWING IS THE PROPERTY OF JOINT VENTURE PANAMA (JVP), AND THE USE AND COPYING THEREOF IS SUBJECT TO THE TERMS OF THE AGREEMENT UNDER WHICH IT WAS PREPARED. THIS DRAWING MAY NOT BE COPIED EXCEPT AS EXPRESSLY PROVIDED THEREIN.

ESTE PLANO ES PROPIEDAD DE JOINT VENTURE PANAMA (JVP). SU USO Y REPRODUCCION ESTAN SUJETOS A LOS TERMINOS DEL CONTRATO BAJO EL CUAL FUE PREPARADO. PROHIBIDA SU REPRODUCCION A MENOS QUE SEA EXPRESAMENTE INDICADO.

PROFESSIONAL ENGINEER | NAME: | NO.

TITLE
MINA DE COBRE PANAMA PROJECT
DOCK FACILITIES & FUEL OFFLOADING SYSTEM
CAUSEWAY
CROSS SECTIONS – SHEET 2 OF 2

PROJECT NO.	AREA	DISC.	DOC.	DRAWING NUMBER	REVISION NUMBER
504832	6310	4X	D1	5412**S**	01

Format 'A1' Sheet Size

V:\AMIR KARIMPOOR TO GIOVANY BARCO\SPANISH DRAWINGS\504832-6310-4XD1-5412.DWG
BARCG 10/26/2011 1:57 PM